MEASUREMENT BOOK

Date	Full description, etc, of work	Dimensions				Contents	Reference to last Measurement
		Number	Length	Breadth	Depth		
	1	2	3	4	5	6	7	8
①	Chokkanahally lake.	② Mangoshopu			③	Babanagara	

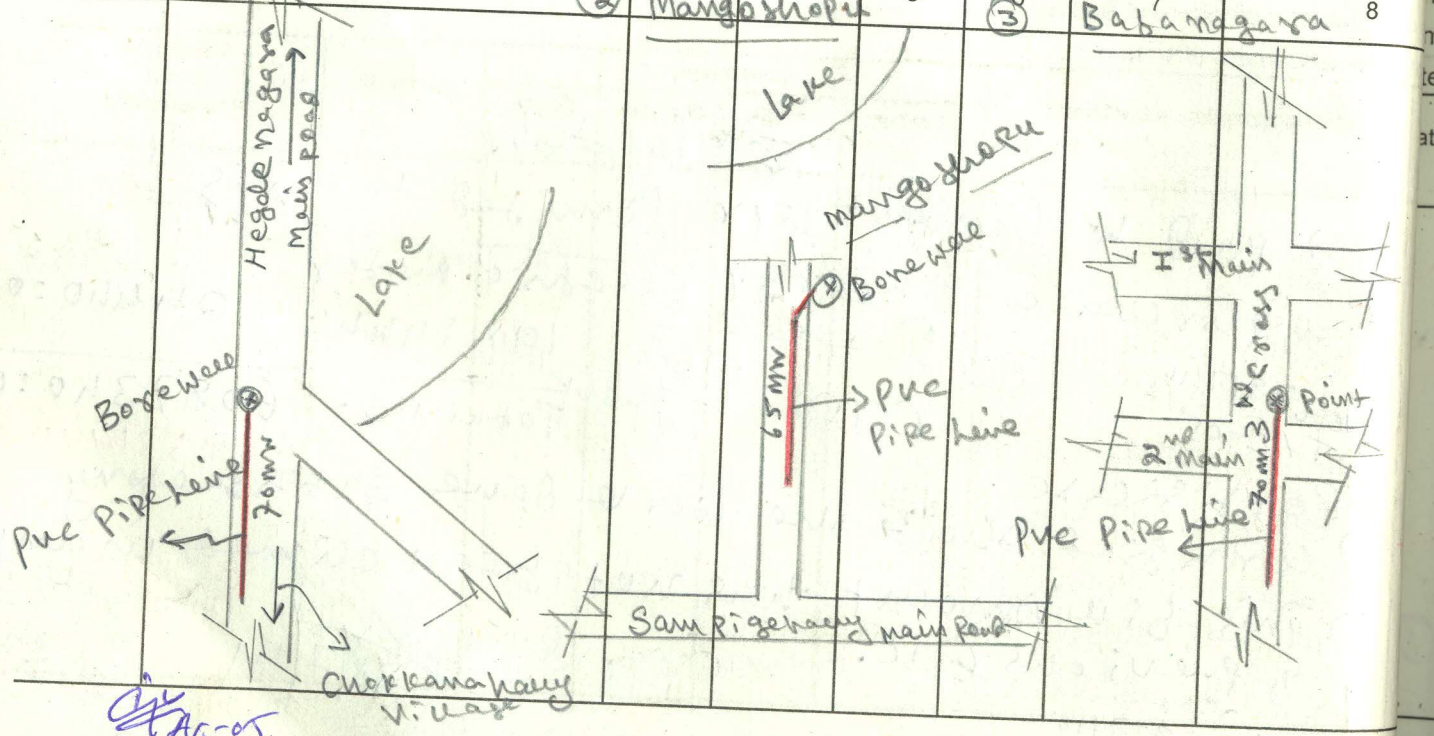

AE-05

rial No. .....
me of work ... Anjanadri layout
me of Contractor of nature of Agency.....
te of commencement of work.....

ate	Full description, etc, of work	Nu
	2	

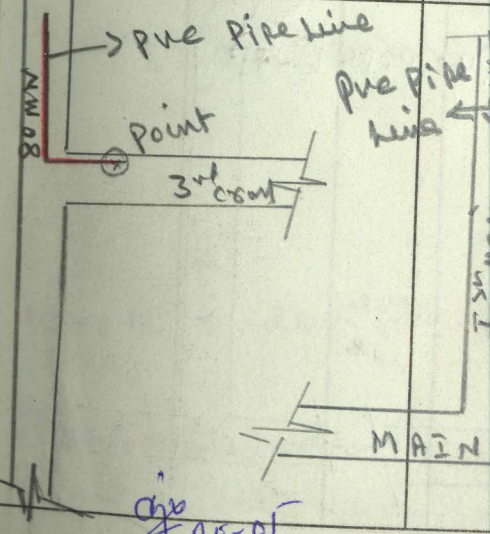

AE-05

NT BOOK

Dimensions			Contents	Reference to last Measurement
h	Breadth	Depth		
	5	6	7	8
		(3)	Babanagara	

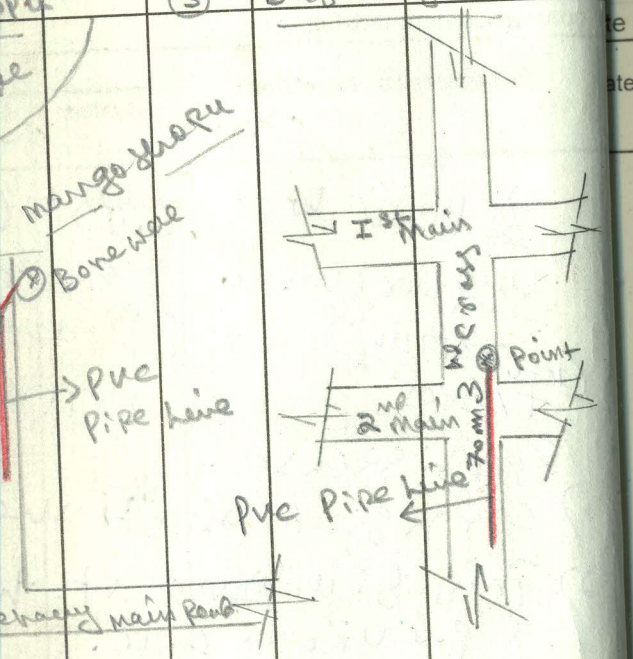

M. A. R. 57 (Rule 116)
Measurement Book

No. B
182931

rial No. .....
me of work ... Anjanadri layout ..... From ..... To .....
me of Contractor of nature of Agency.....
te of commencement of work.....

Date	Full description, etc, of work	Dimensions				Contents	Reference to last Measurement
		Number	Length	Breadth	Depth		
	2	3	4	5	6	7	8
	Anjanadri layout	Dwarkanagara			Dwarkanagara		Vinayakanagara
		I st cross			2 nd cross		I st Main I Cross

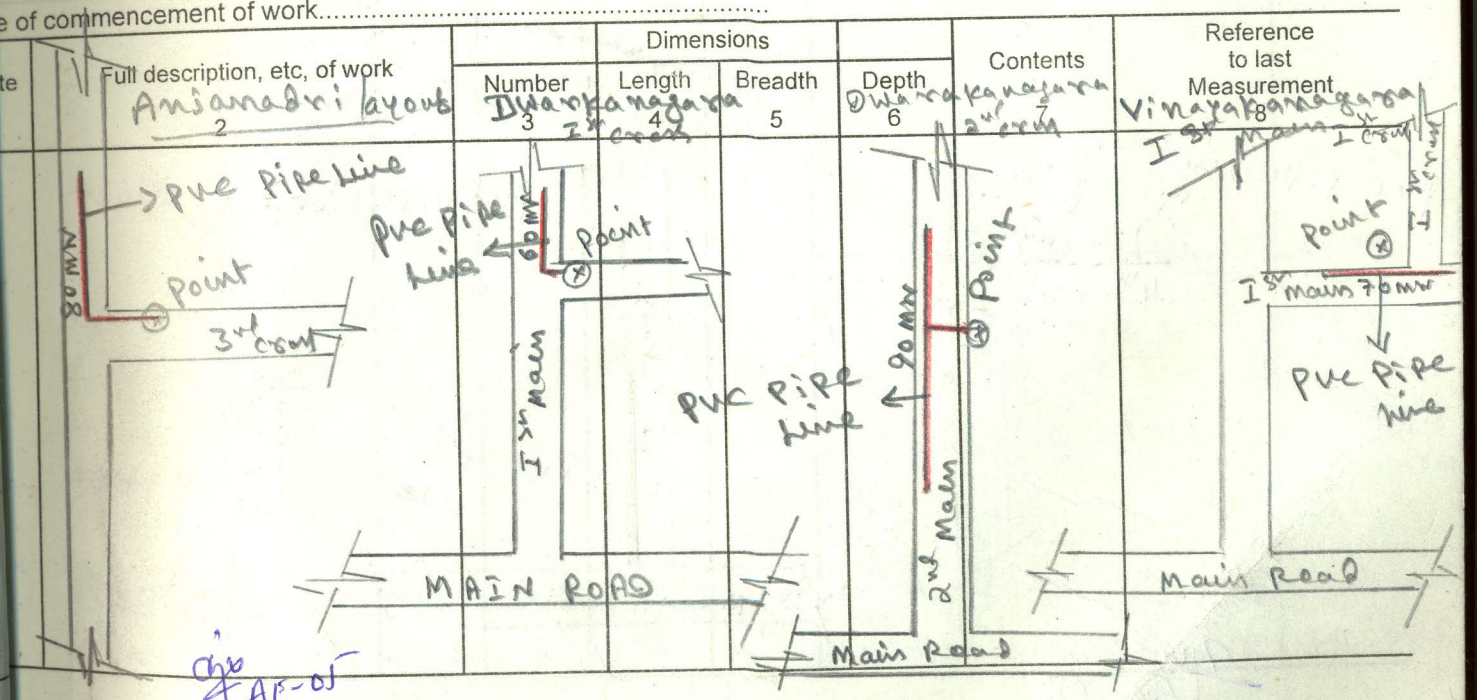

Chk
AE-05

MEASUREMENT BOOK

Date	Full description, etc, of work	Dimensions				Contents	Reference to last Measurement
		Number	Length	Breadth	Depth		
1	2	3	4	5	6	7	8

Vinayakanagara

4 M main 4 M cross

Pvc Pipe line

Point

80 mm

4 M cross

Main

4 M

Markandeyah layout

25 mm ϕ GI cross

Pvc Pipe line

Bellatkanay

90 mm

Pvc Pipe line

Magadi Road

Main Road

Main Road

AE-05

I st And Final Bill

BR 187/88-7-14

erial No. ..... Drilling & Bor

ame of work ..Motor At Palay

ame of Contractor of nature of Agency... N.A.

ate of commencement of work... Work Or

ate	Full description, etc, of work	Num
	2	Date of 3
	Name & Contracto	
	Work order No	
①	Geophysical bore well Bor	Inv Se